PLANT LEGEND

SYMBOL	NAME
TREES	
	ACER RUBRUM 'OCTOBER GLORY'
	AMELANCHIER 'AUTUMN BRILLANCE'
	CRYPTOMERIA JAPONICA
	JUNIPERUS CHINENSIS 'HETZ COLUMNARIS'
	PRUNUS SUBHIRTELLA 'AUTUMNALIS'
	THUJA PLICATA 'GREEN GIANT'
	TREE
SHRUBS	
	CLETHRA ALNIFOLIA
	ILEX GLABRA 'SHAMROCK' ILEX GLABRA 'SHAMROCK'
	VIBURNUM DENTATUM
GRASSES	
	PANICUM VIRGATUM 'NORTHWIND'
	PENNISETUM ALOPECUROIDES 'HAMELN'

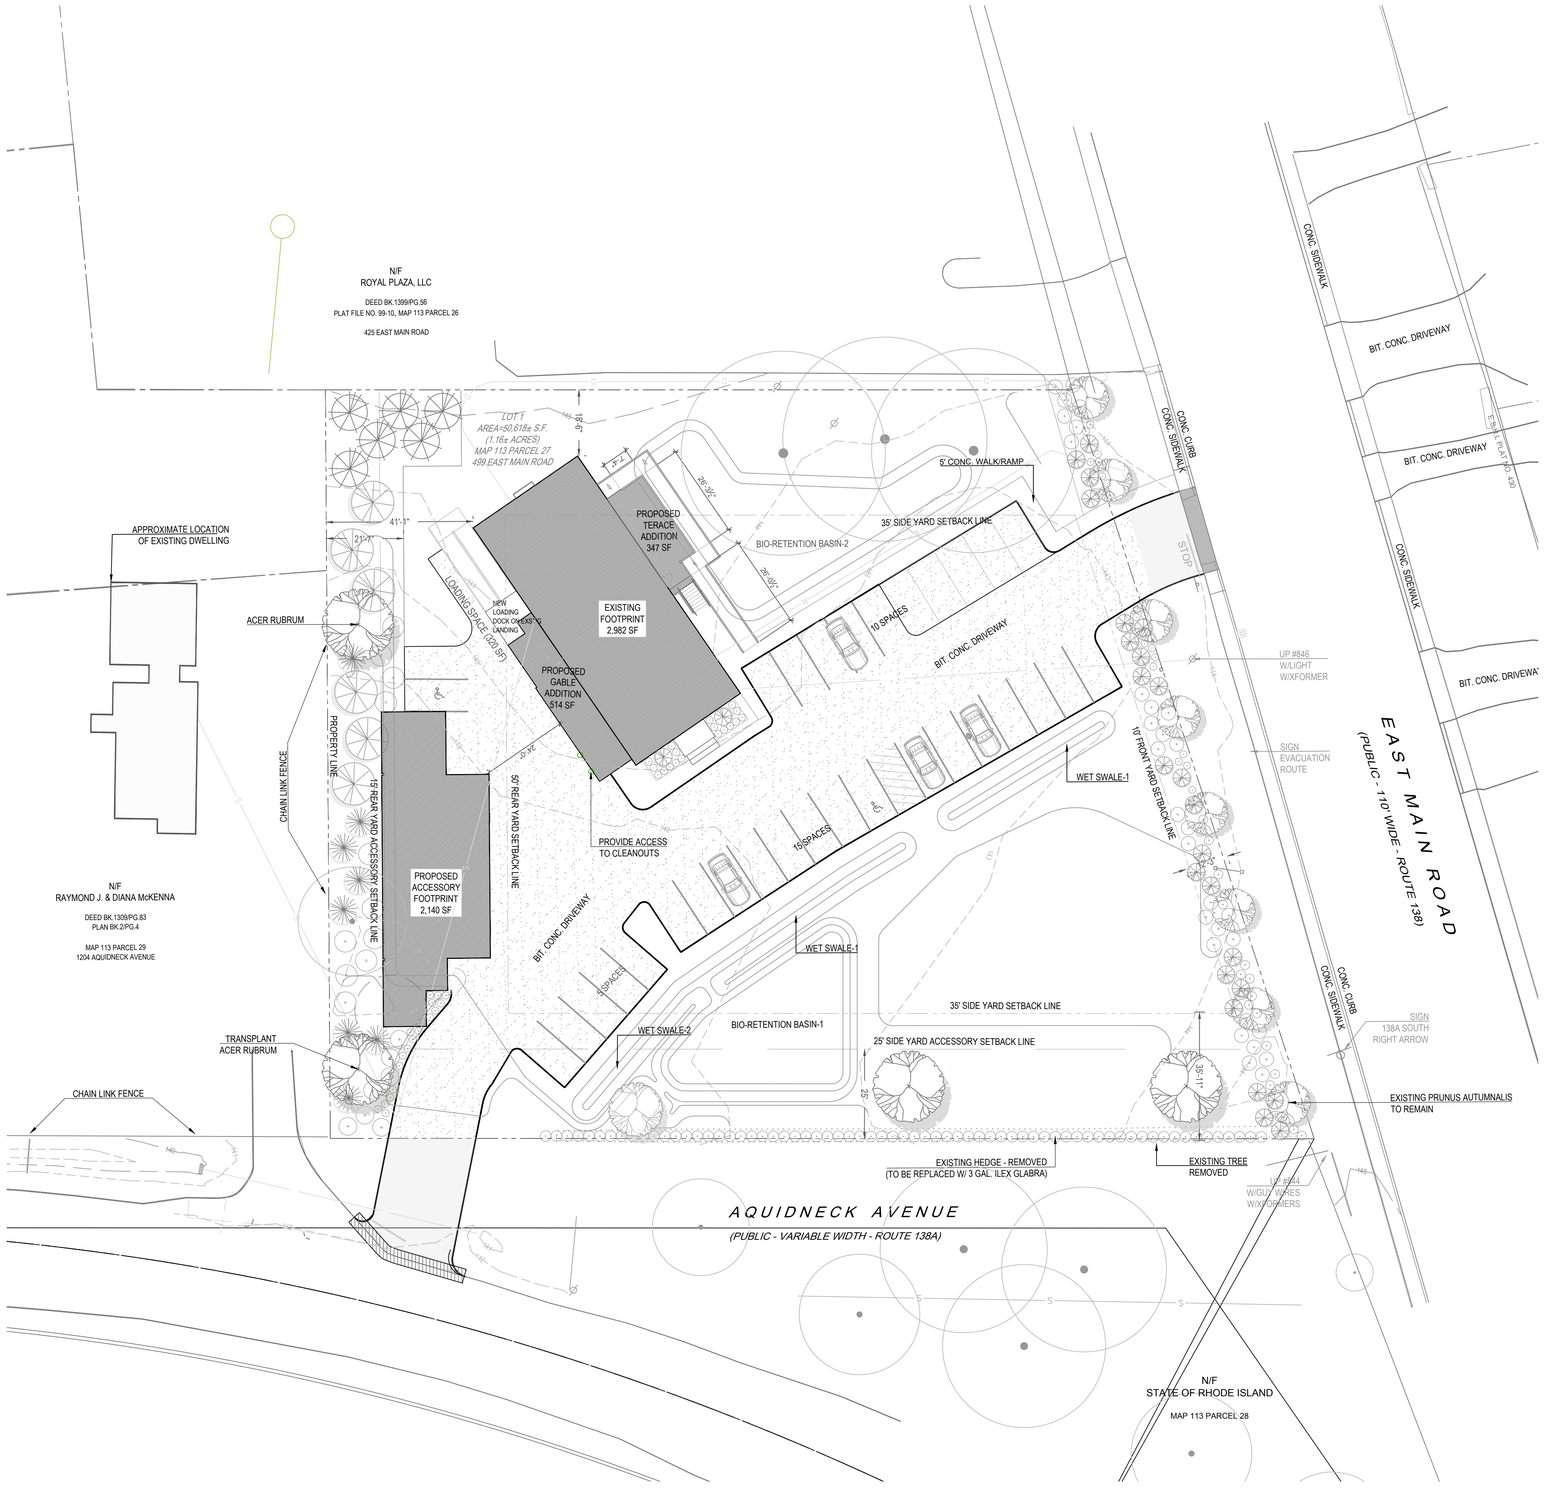

LANDSCAPE REQUIREMENTS

1. 25% OF PROJECT AREA MUST BE PLANTED LANDSCAPING. TOTAL PROJECT AREA = 51,115 SF, REQUIRED LANDSCAPE AREA = 12,779 SF, PROVIDED LANDSCAPE AREA = 26,550 SF
2. REQUIRED DECIDUOUS STREET TREES PLANTED ALONG STREET SIDE PROPERTY LINE, 28' ON CENTER
3. REQUIRED 1 TREE PER 5 PARKING SPACES. TOTAL PARKING SPACES = 32. TREES REQUIRED = 7.8, EXISTING TREES TO REMAIN = 13
4. REQUIRED 20' BUFFER WITH NATURAL LANDSCAPE MATERIALS AT LEAST 6' TALL PROVIDED.

VERDE DESIGN + HORTICULTURE
89 DR MARCUS WHEATLAND BLVD
NEWPORT RI 02840

O. 401 619-0562
verdegardenri@gmail.com

ARCHITECT
CORDSTEN DESIGN ARCHITECTURE
WMR
MIDDLETOWN RI
401 619 4689

LOCUS MAP

499 EAST MAIN ROAD
MIDDLETOWN, RI

REGISTERED LANDSCAPE ARCHITECT
PAMELA S. ROOSEVELT
NO. 602

PROJECT NUMBER:	
DRAWN BY:	KD
CHECKED BY:	PSR
SCALE:	1"=20'-0"
DATE:	07.22.2021
REVISIONS:	06.11.2024

PERMIT SET

LANDSCAPE PLAN

L1.0